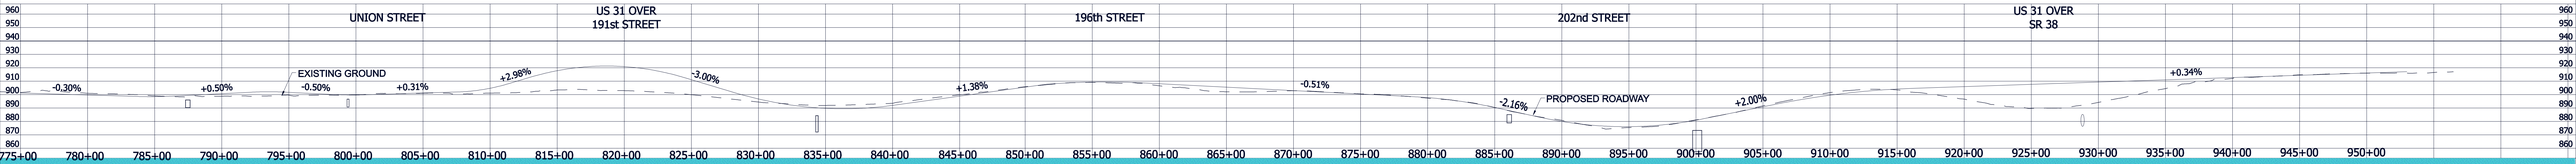

NOTE: 1 GRID = 10 ft

MAJOR MOVES

THE NEW US 31
HAMILTON COUNTY

GRAPHIC SCALE (FEET)
0 200 400 800

SHEET 4 of 4

REVISED 03-13-12

DRAFT NOT FOR CONSTRUCTION