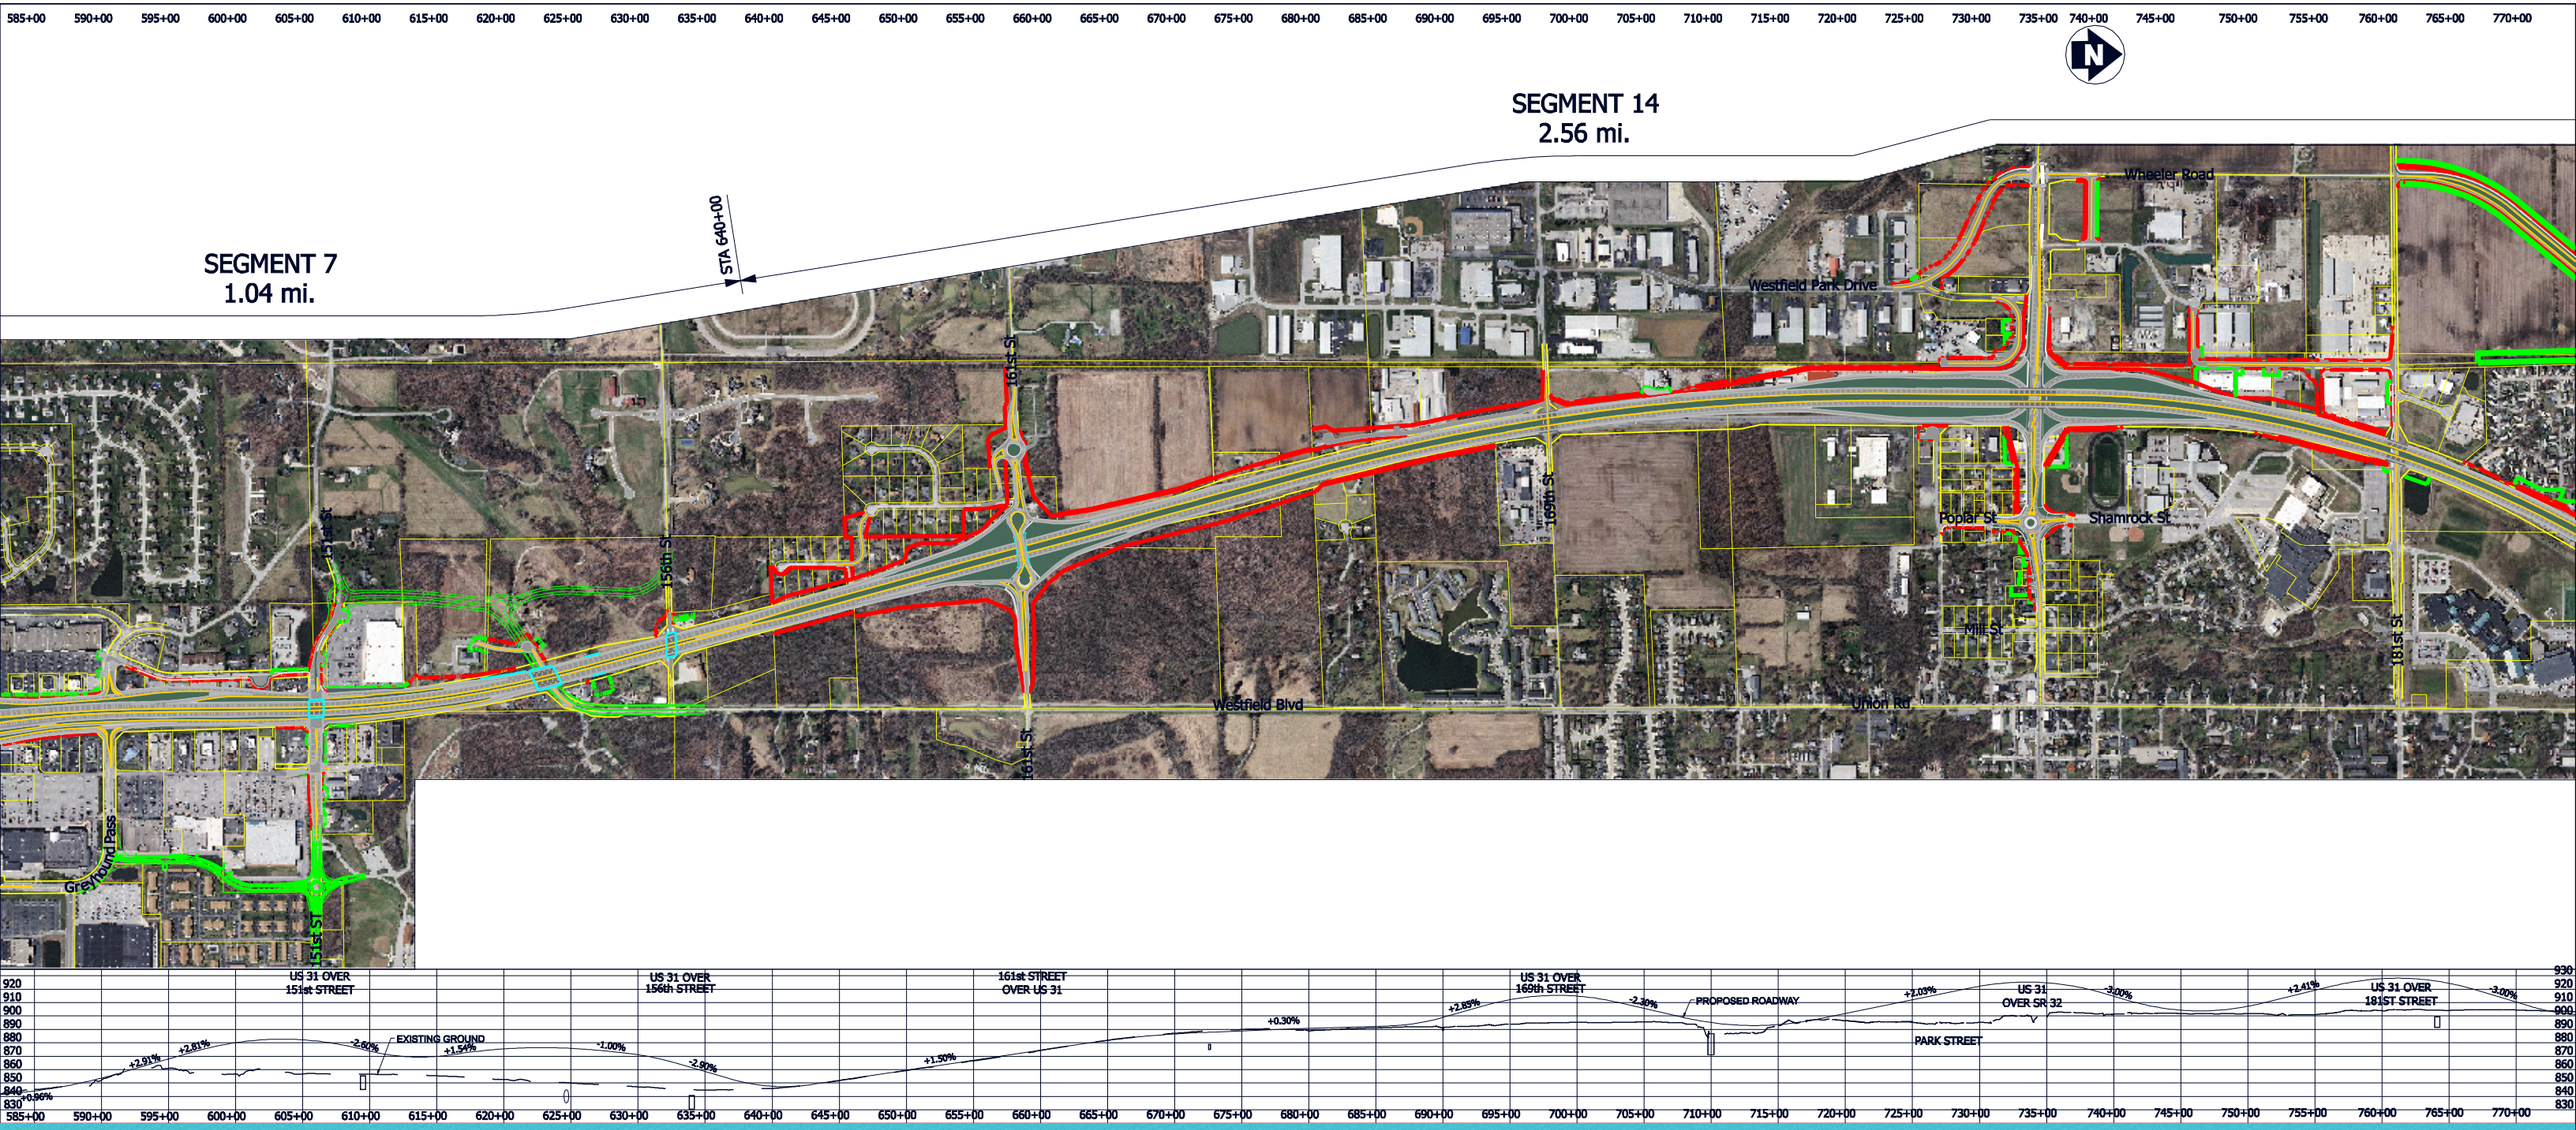

NOTE: 1 GRID = 10 ft

GRAPHIC SCALE (FEET)
0 200 400 800

MAJOR MOVES

THE NEW US 31
HAMILTON COUNTY

SHEET 3 of 4

REVISED 09-12-12

DRAFT NOT FOR CONSTRUCTION