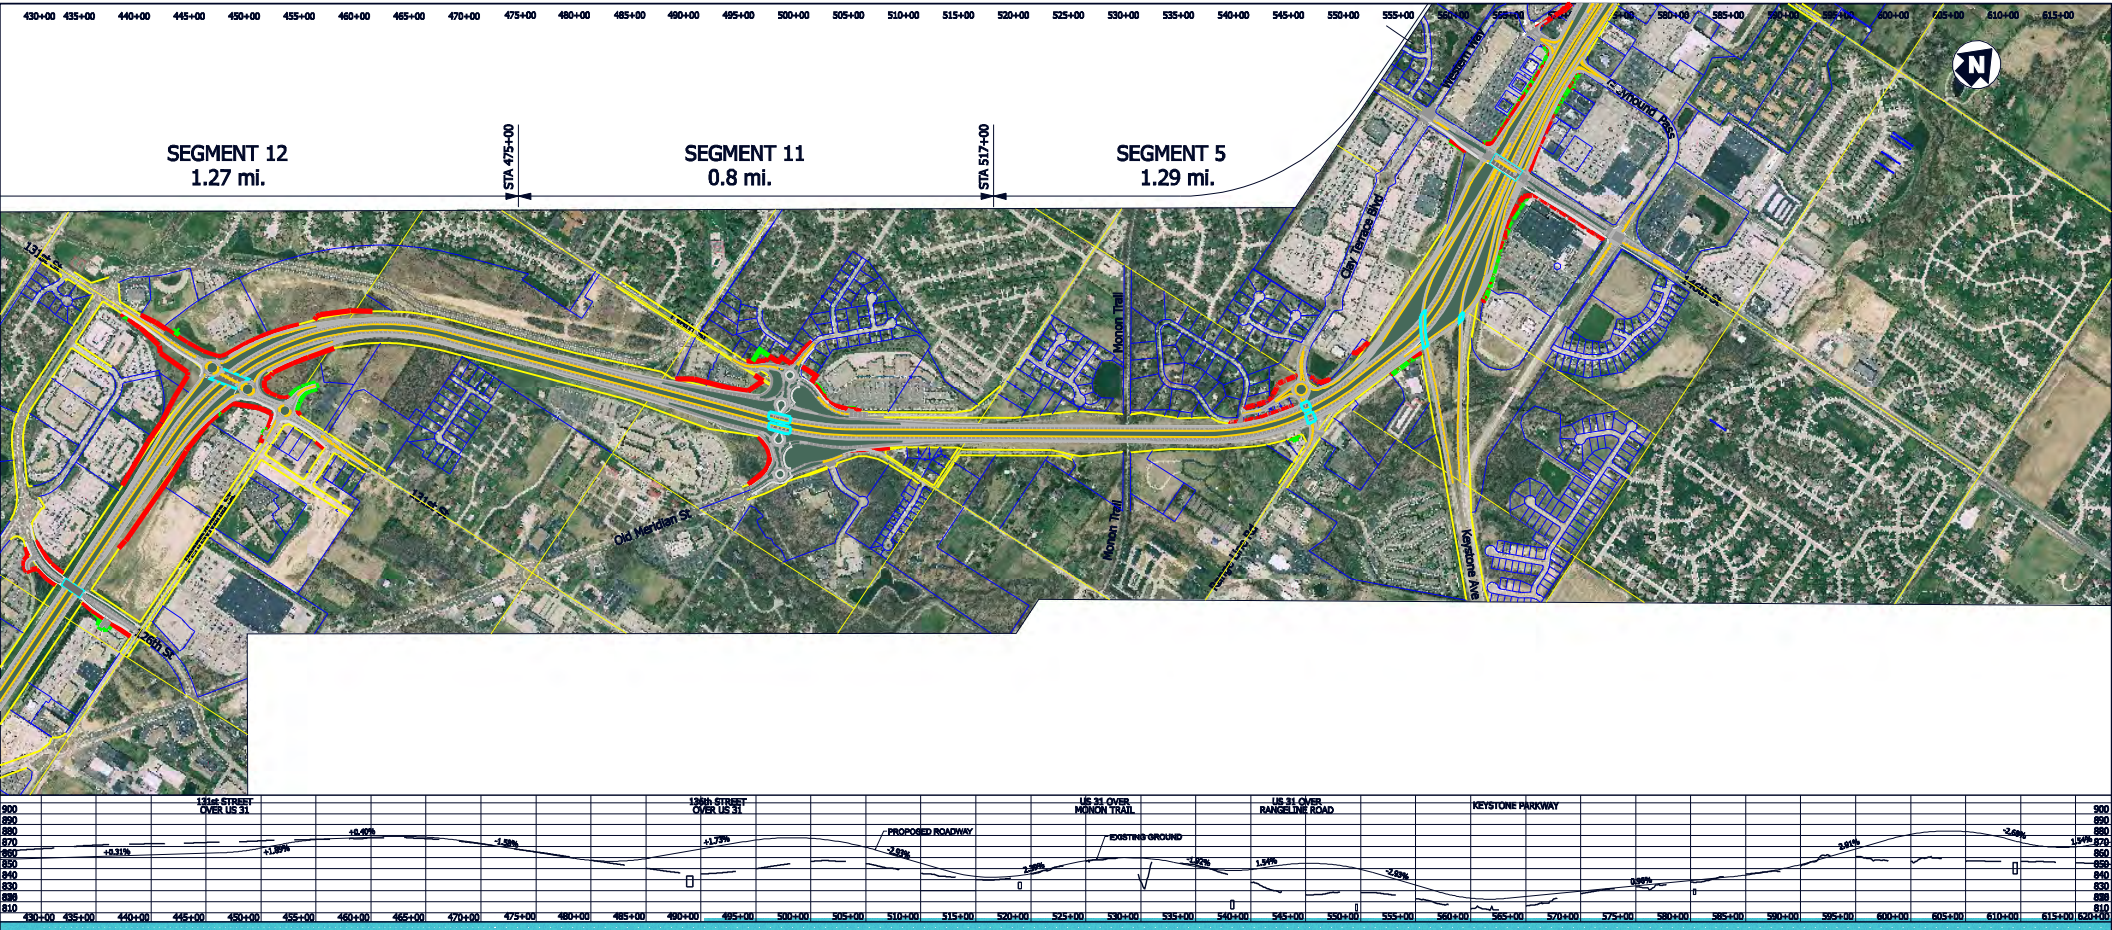

MAJOR MOVES

THE NEW US 31
HAMILTON COUNTY

SHEET 2 of 4

REVISED 05-18-10

DRAFT-NOT FOR CONSTRUCTION

US 31 - 126TH STREET TO GREYHOUND PASS