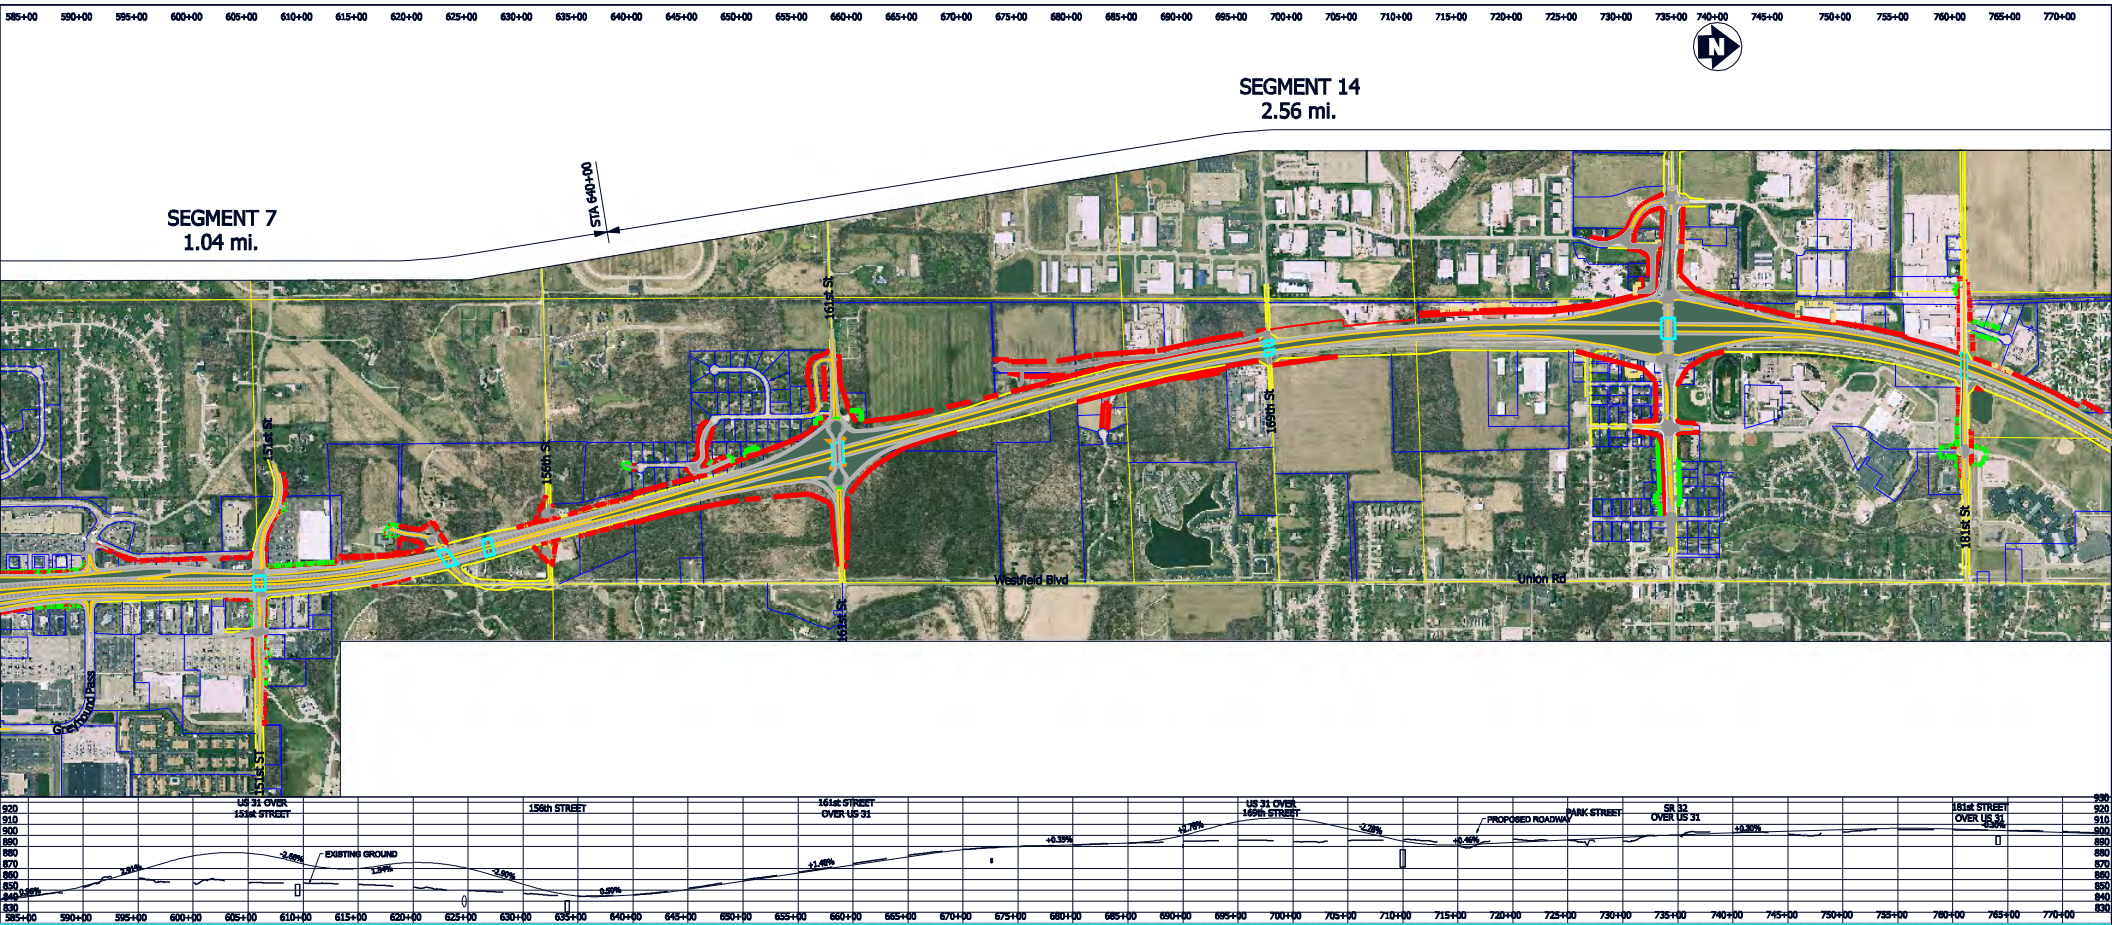

NOTE: 1 GRID = 10 ft

MAJOR MOVES

THE NEW US 31
HAMILTON COUNTY

SHEET 3 of 4

REVISED 05-18-10

GRAPHIC SCALE (FEET)
0 200 400 800

DRAFT-NOT FOR CONSTRUCTION