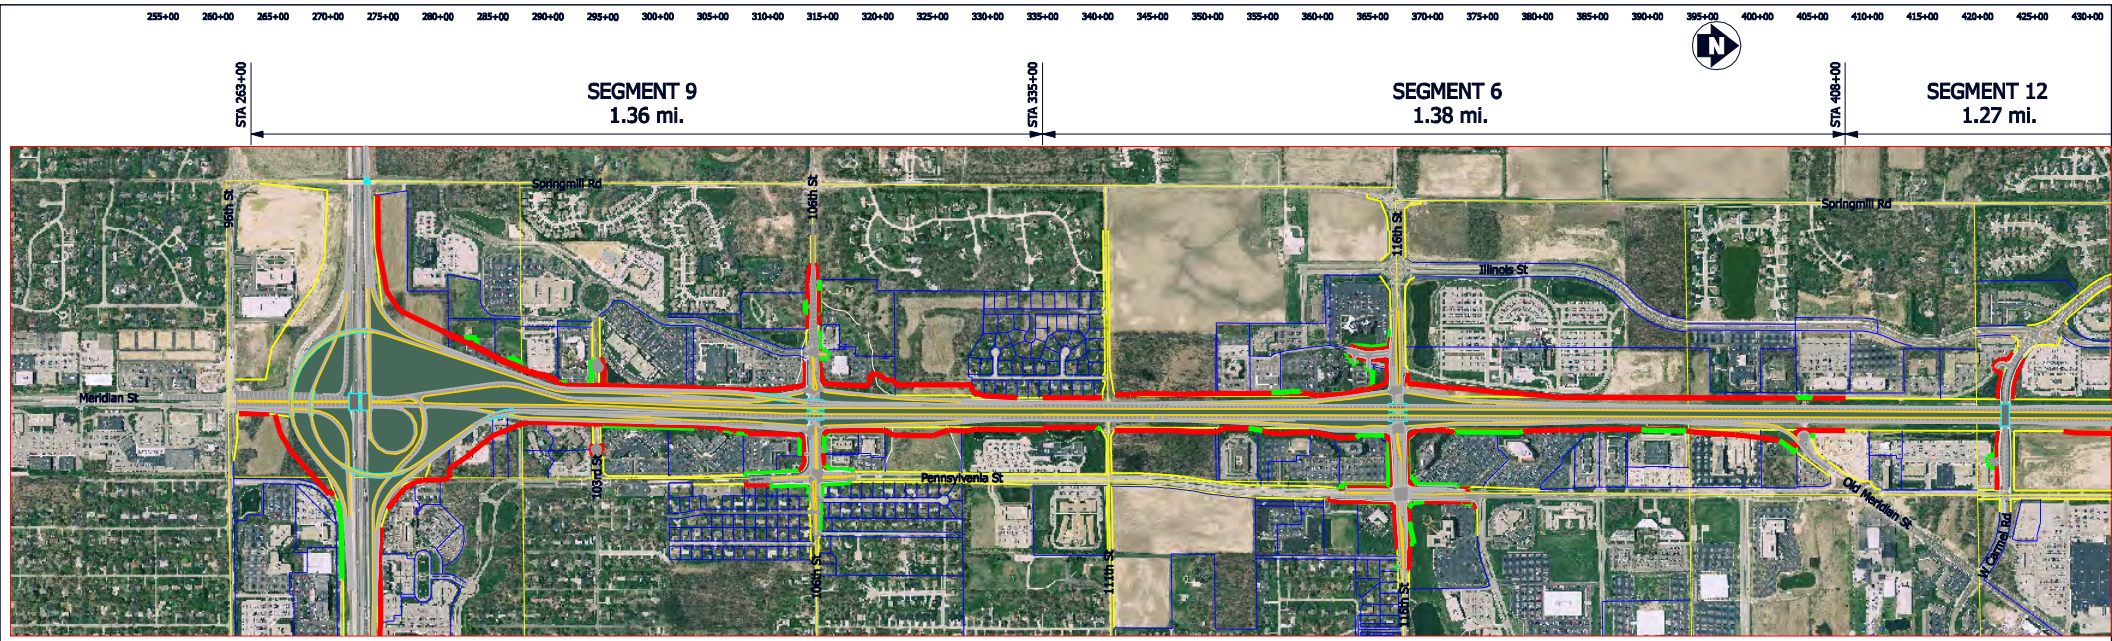

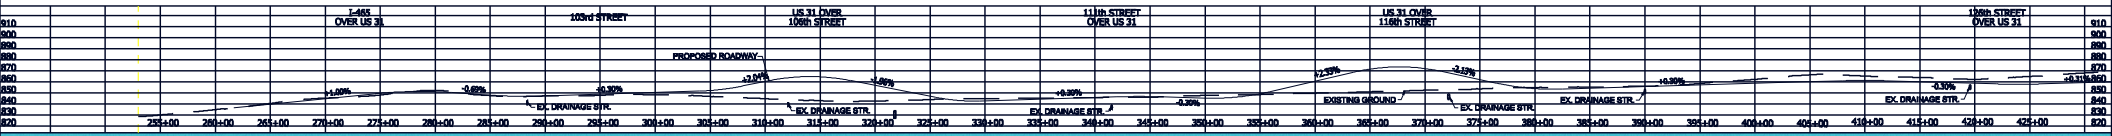

NOTE: 1 GRID = 10 ft

GRAPHIC SCALE (FEET)
0 200 400 800

MAJOR MOVES

THE NEW US 31
HAMILTON COUNTY

SHEET 1 of 4

REVISED 05-18-10

DRAFT-NOT FOR CONSTRUCTION

US 31 - I-465 TO 126TH STREET